Annexure-J

Existing Building Plans

Existing Bulding Plan

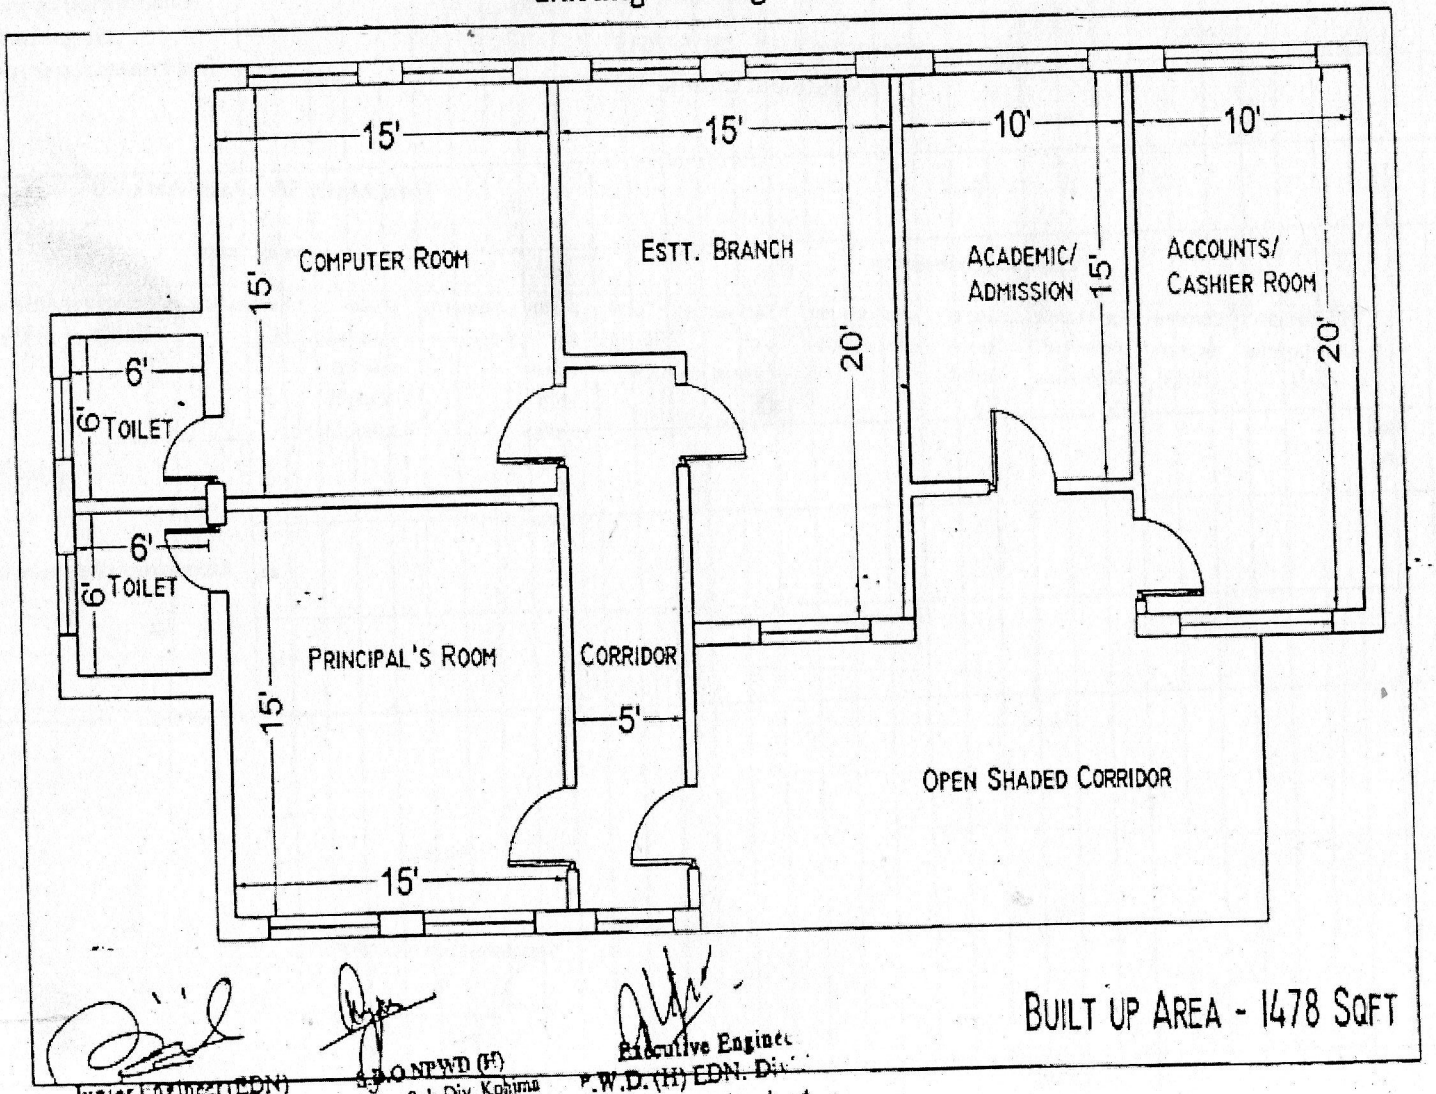

Junior Engineer (EDN)
Housing Div.
Kohima.

S.D.O NPWD (H)
Education Sub-Div. Kohima
Kohima, Nagaland

Executive Engineer
P.W.D. (H) EDN. Div.
Kohima : Nagaland

PRINCIPAL
State College of Teacher Education
Kohima, Nagaland.

Contd/-

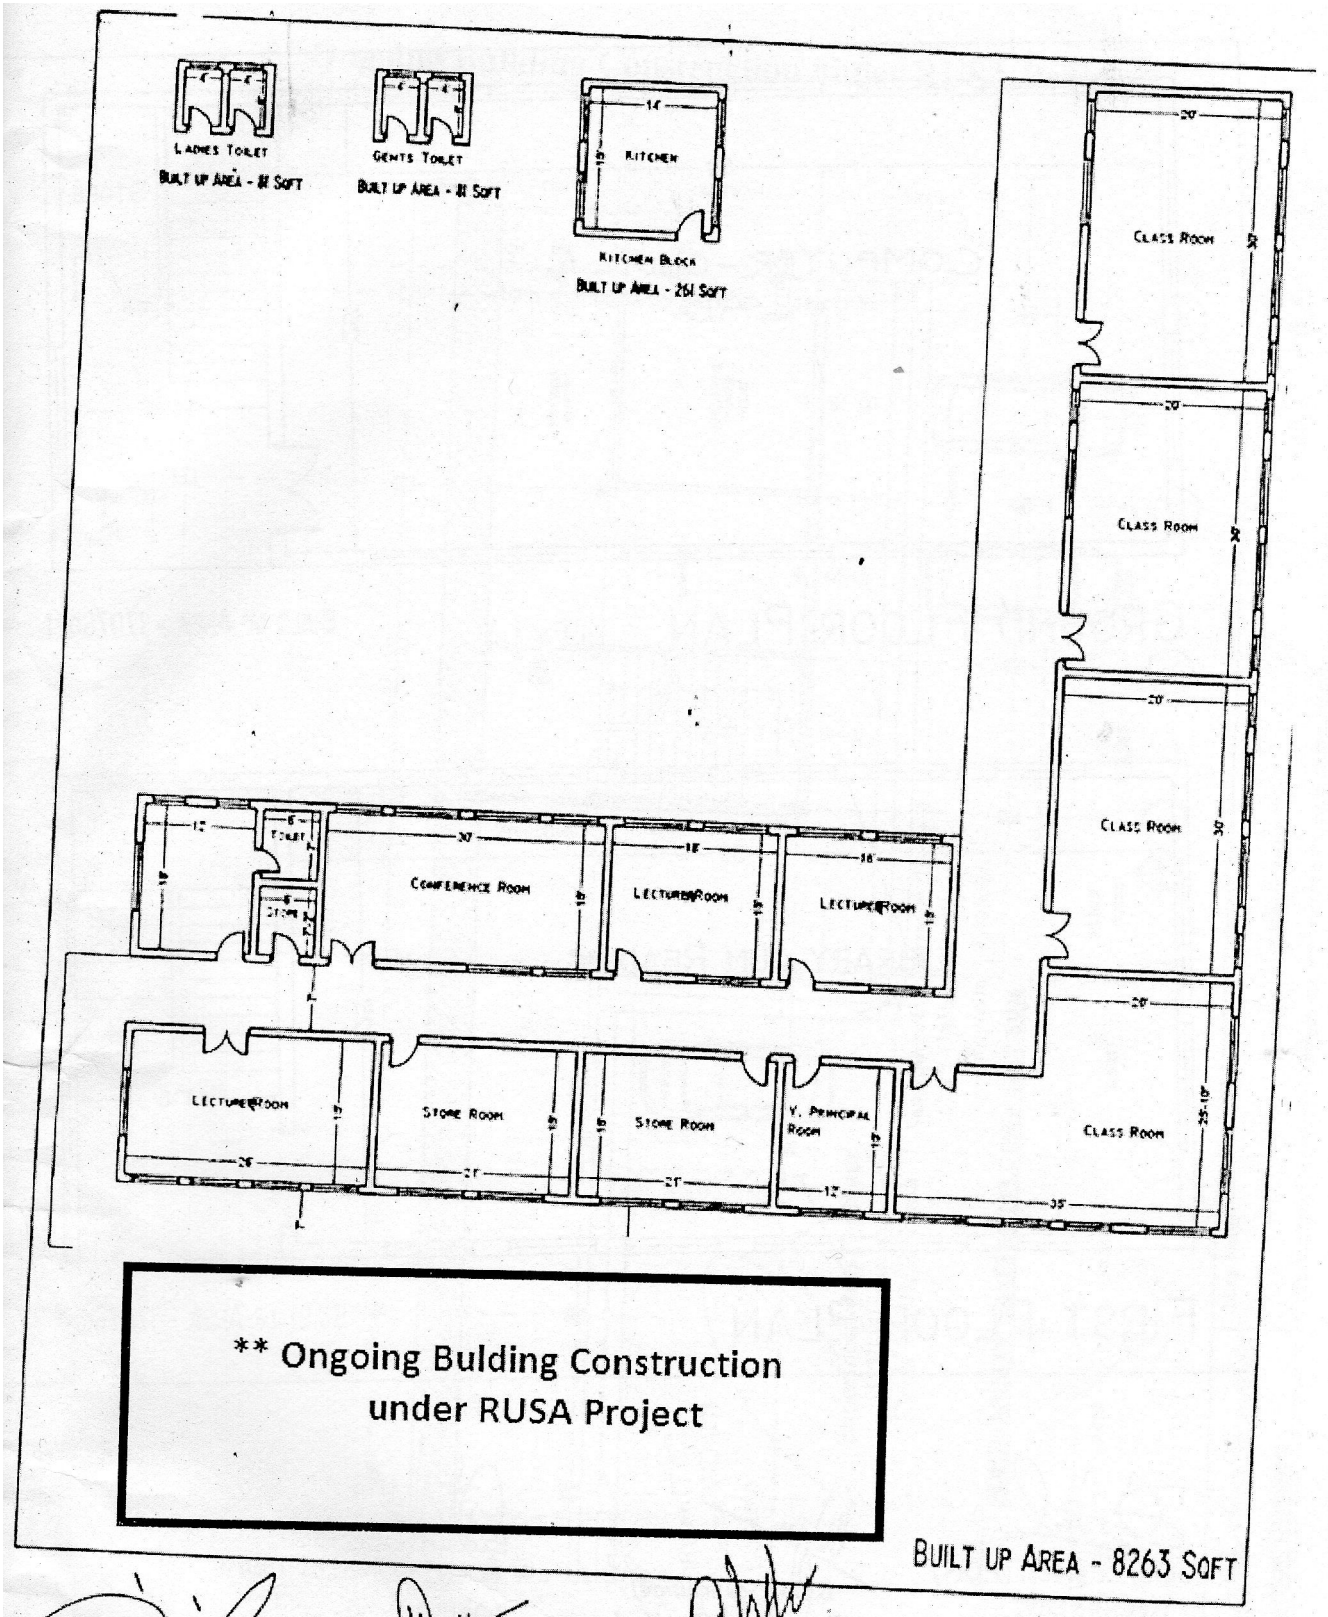

Junior Engineer (EDN)
Housing Div.
Kohima

S.D.O. (Furniture)
Estate Sub - Div. No-I
NPWD (Housing) : Kohima

Executive
W.D. (H) EDN
Kohima : Na

Contd/-

PRINCIPAL
of Teacher Educa

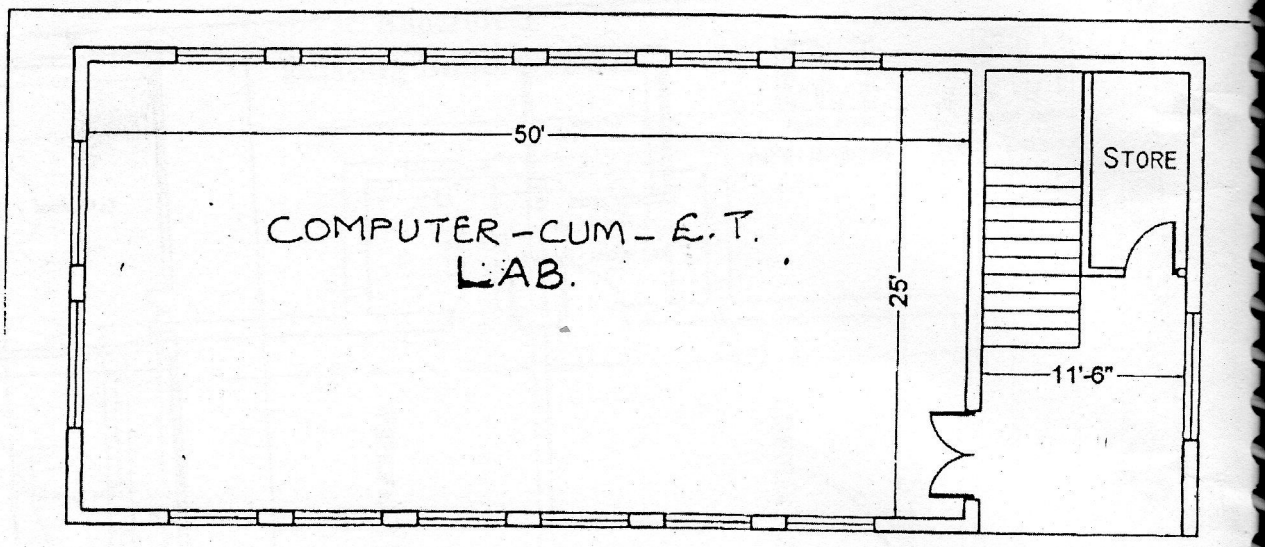

GROUND FLOOR PLAN

BUILT UP AREA - 1707SQFT

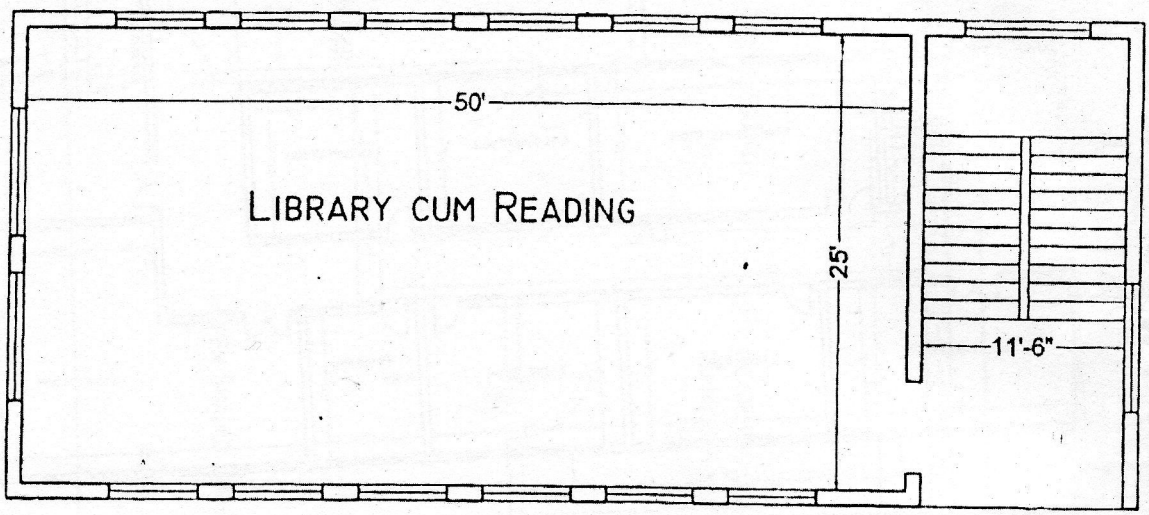

FIRST FLOOR PLAN

BUILT UP AREA - 1707SQFT

Junior Engineer (EDN)
Housing Div.
Kohima.

S.D.O. (Furniture)
Estate Sub - Div. No-I
NPWD (Housing) : Kohima.

Executive Engineer
W.D. (H) EDN. Division
Kohima

PRINCIPAL
State College of Teacher Education
Kohima, Nagaland

** Ongoing Building Construction under RUSA Project:

Junior Engineer (EDN)
Housing Div.
Kohima.

Executive Engineer
P.W.D. (Housing) Education
Division : Kohima

Sub-Divisional Officer (T/C)
Chief Engineer's Office PWD (H)
Nagaland, Kohima

Superintending Engineer
PWD (Housing)
Circle No-II, Kohima

Superintending Engineer (Design)
C.E's Office PWD (Housing)
Nagaland : Kohima

Executive Engineer (Design)
C.E's Office PWD (Housing)
Kohima

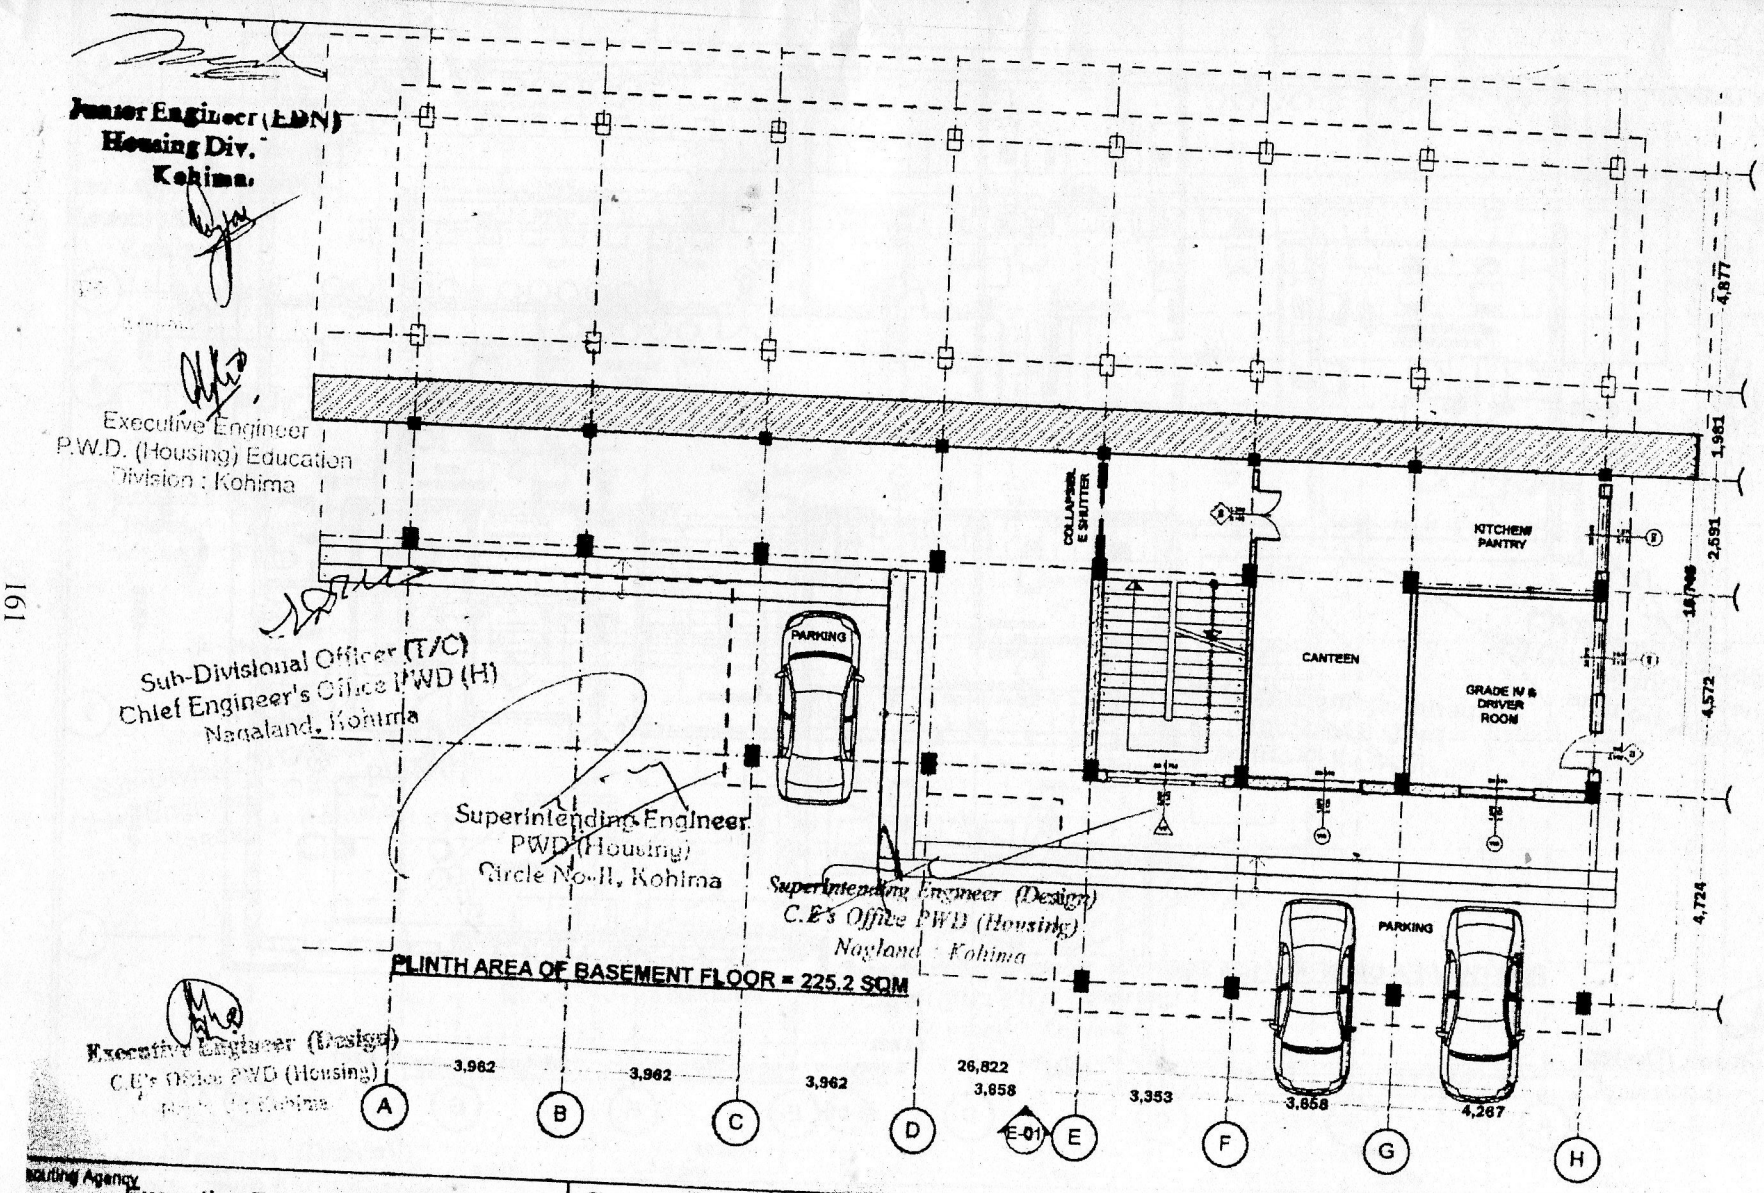

PLINTH AREA OF BASEMENT FLOOR = 225.2 SQM

Executing Agency	Sheet Name	Drawing Scale	Sheet ID
Executive Engineer PWD (Housing) Education Division	Basement floor plan	1:140	A.01

PRINCIPAL
State College of Teacher Educ
Kohima, Nagaland.

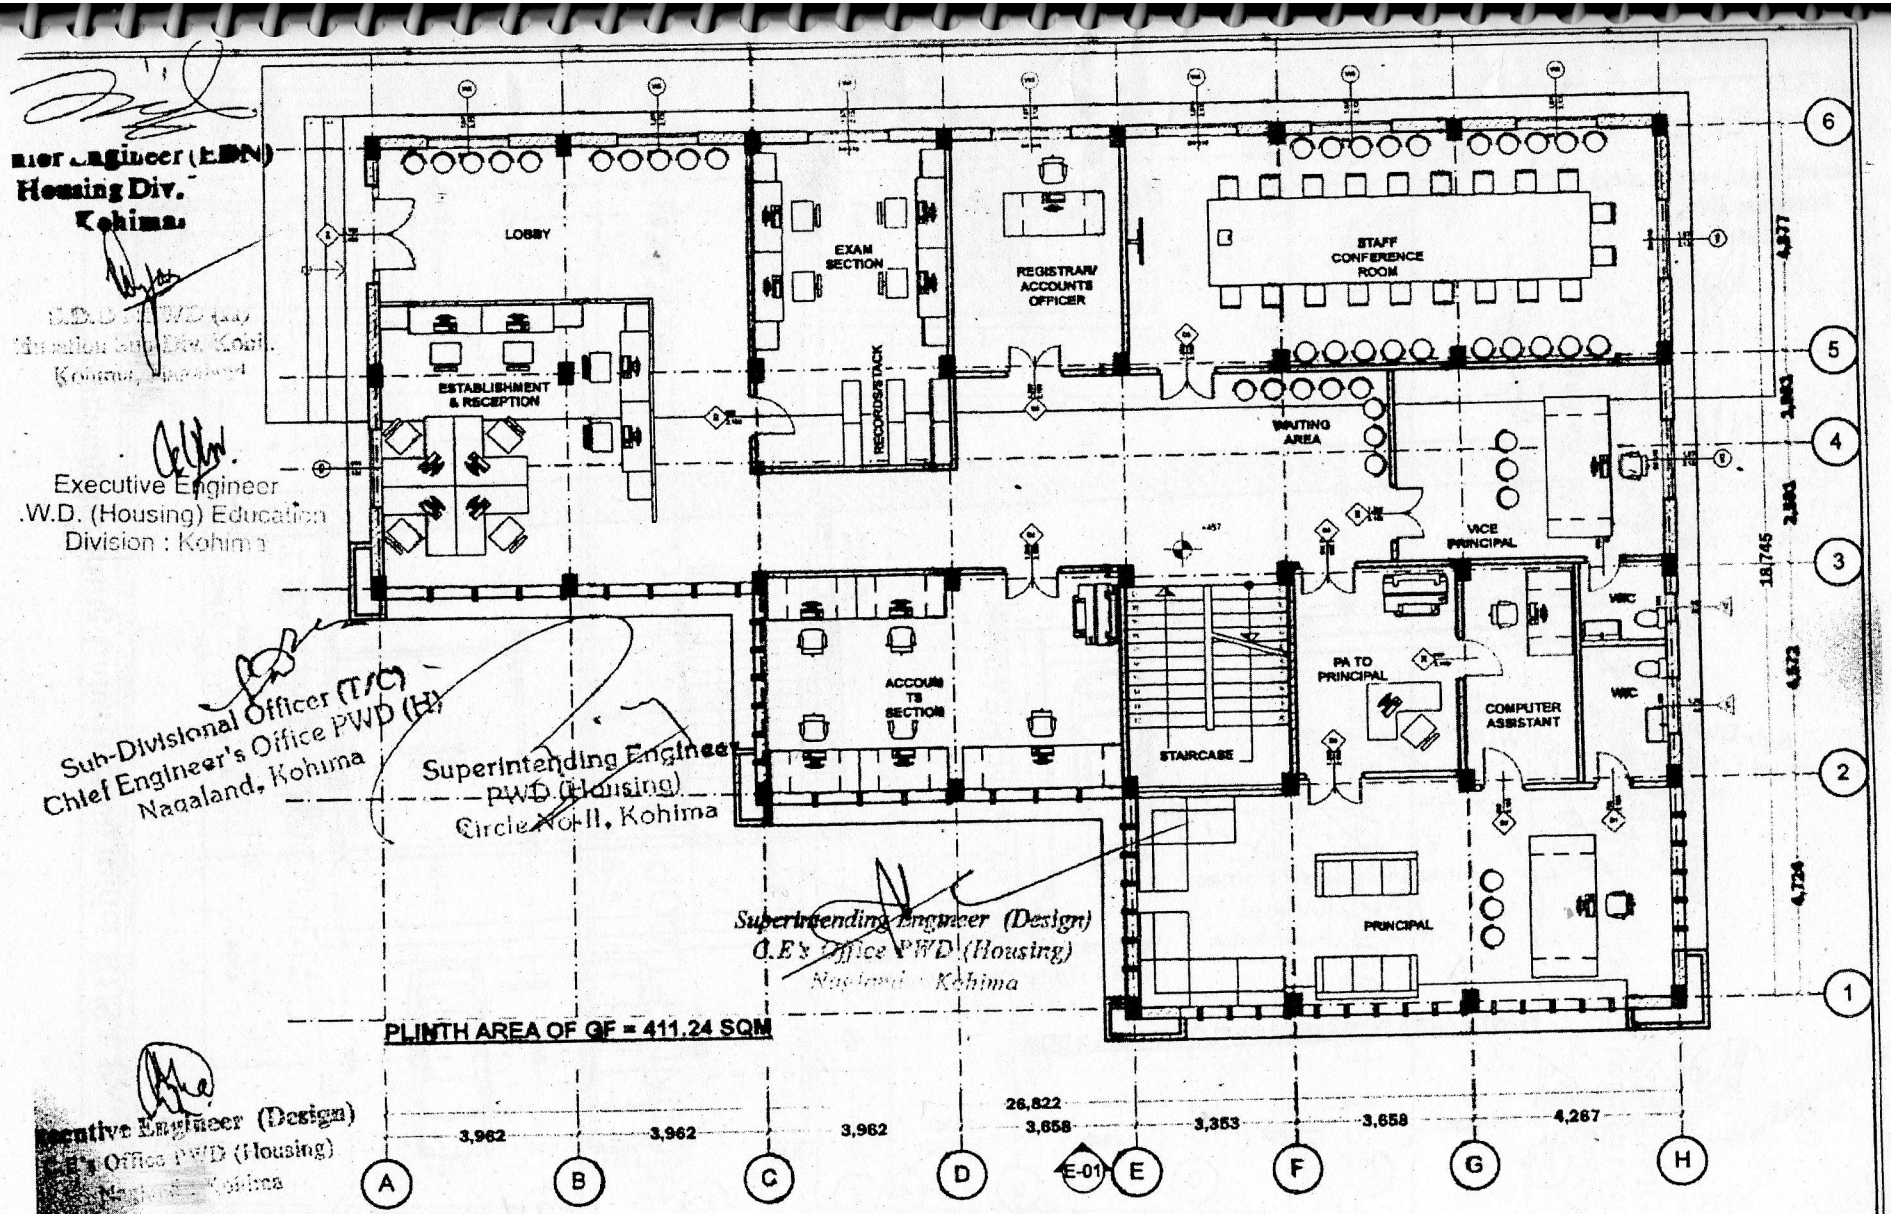

Executive Engineer (E&N)
Housing Div.
Kohima

Executive Engineer
P.W.D. (Housing) Education
Division : Kohima

Sub-Divisional Officer (T/C)
Chief Engineer's Office PWD (H)
Nagaland, Kohima

Superintending Engineer
PWD (Housing)
Circle No-II, Kohima

Superintending Engineer (Design)
C.E's Office PWD (Housing)
Nagaland : Kohima

Executive Engineer (Design)
C.E's Office PWD (Housing)
Nagaland : Kohima

Executive Engineer PWD (Housing)

Sheet Name: Ground/Plinth Floor

Drawing Scale:

Sheet ID: A-02

162

PRINCIPAL
State College of Teacher Education
Kohima, Nagaland.

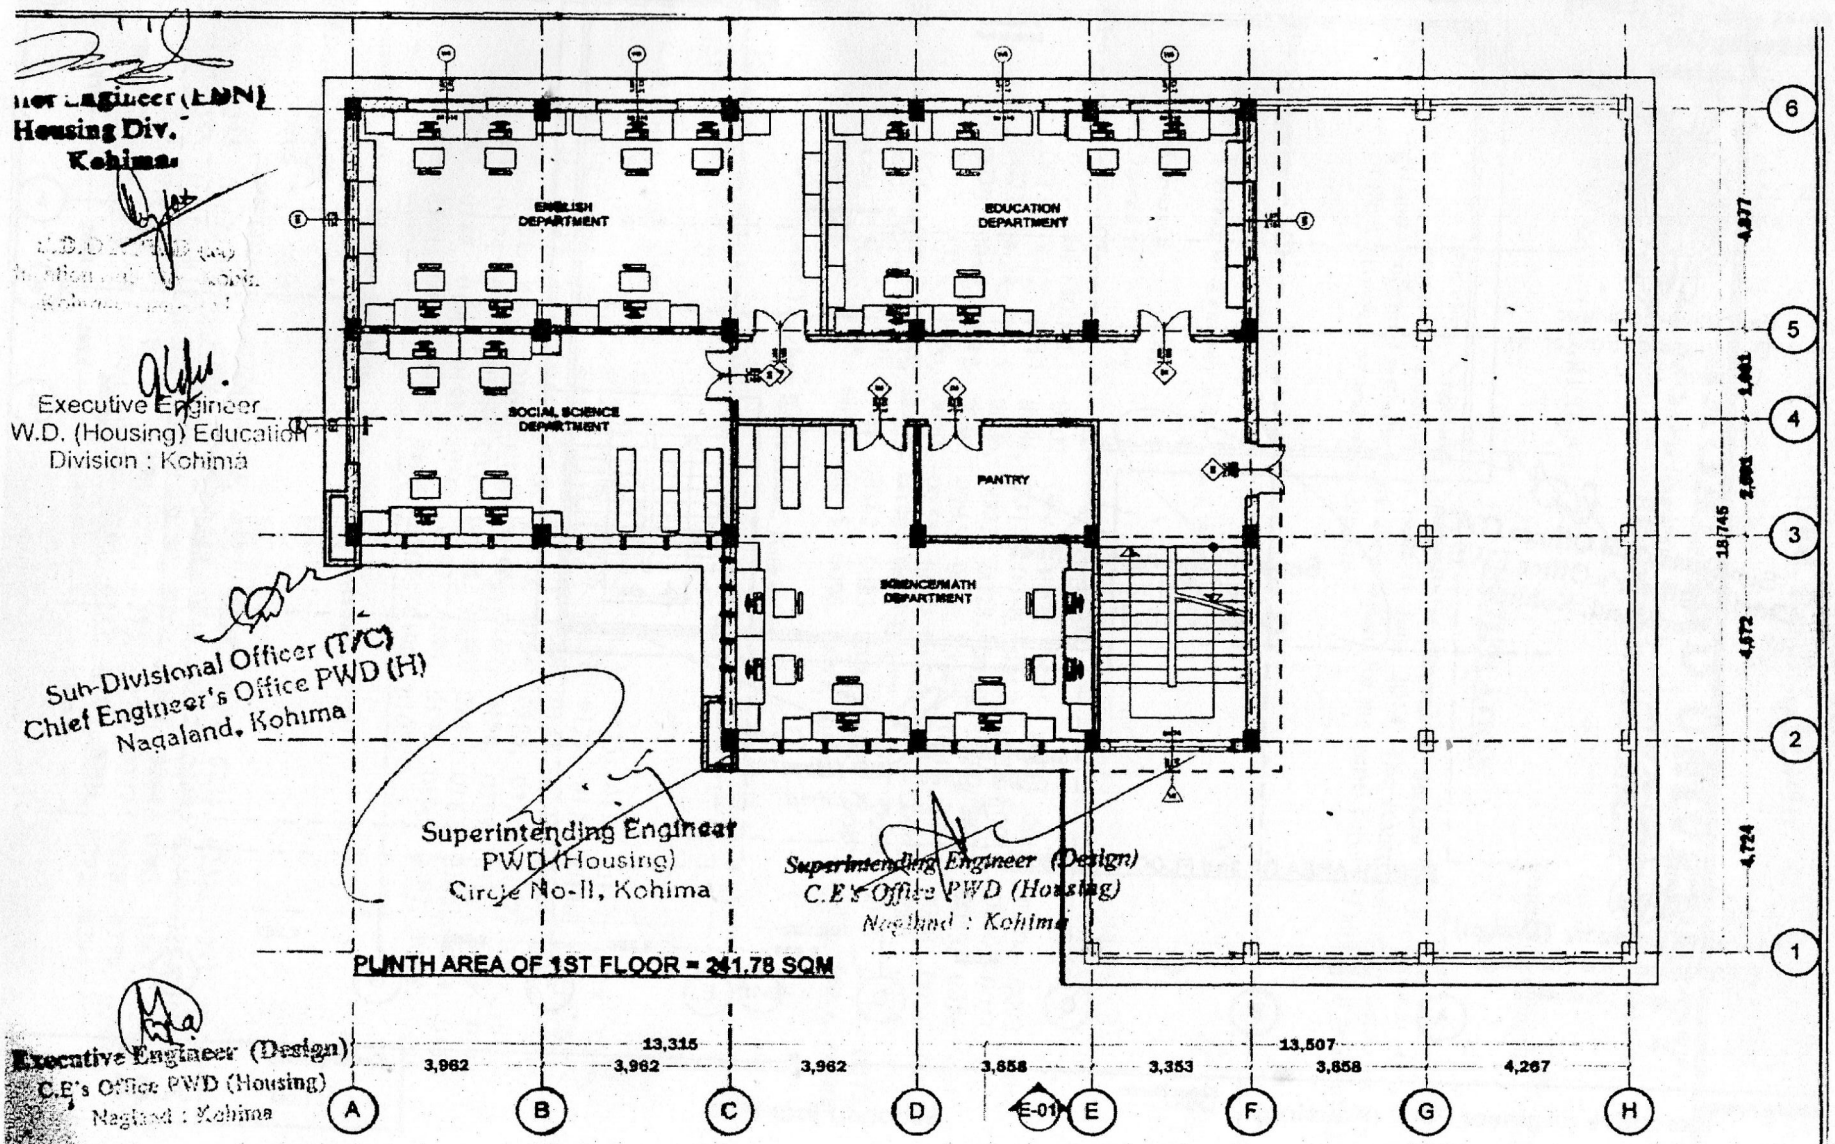

Executive Engineer (EDN)
Housing Div.
Kohima

Executive Engineer
W.D. (Housing) Education
Division : Kohima

Sub-Divisional Officer (T/C)
Chief Engineer's Office PWD (H)
Nagaland, Kohima

Superintending Engineer
PWD (Housing)
Circle No-II, Kohima

Superintending Engineer (Design)
C.E's Office PWD (Housing)
Nagaland : Kohima

Executive Engineer (Design)
C.E's Office PWD (Housing)
Nagaland : Kohima

Executing Agency	Sheet Name	Drawing Scale	Sheet ID
Executive Engineer PWD (Housing) Education Division	First Floor Plan	1:140	A.03

PRINCIPAL
State College of Teacher Ed
Kohima, Nagaland.

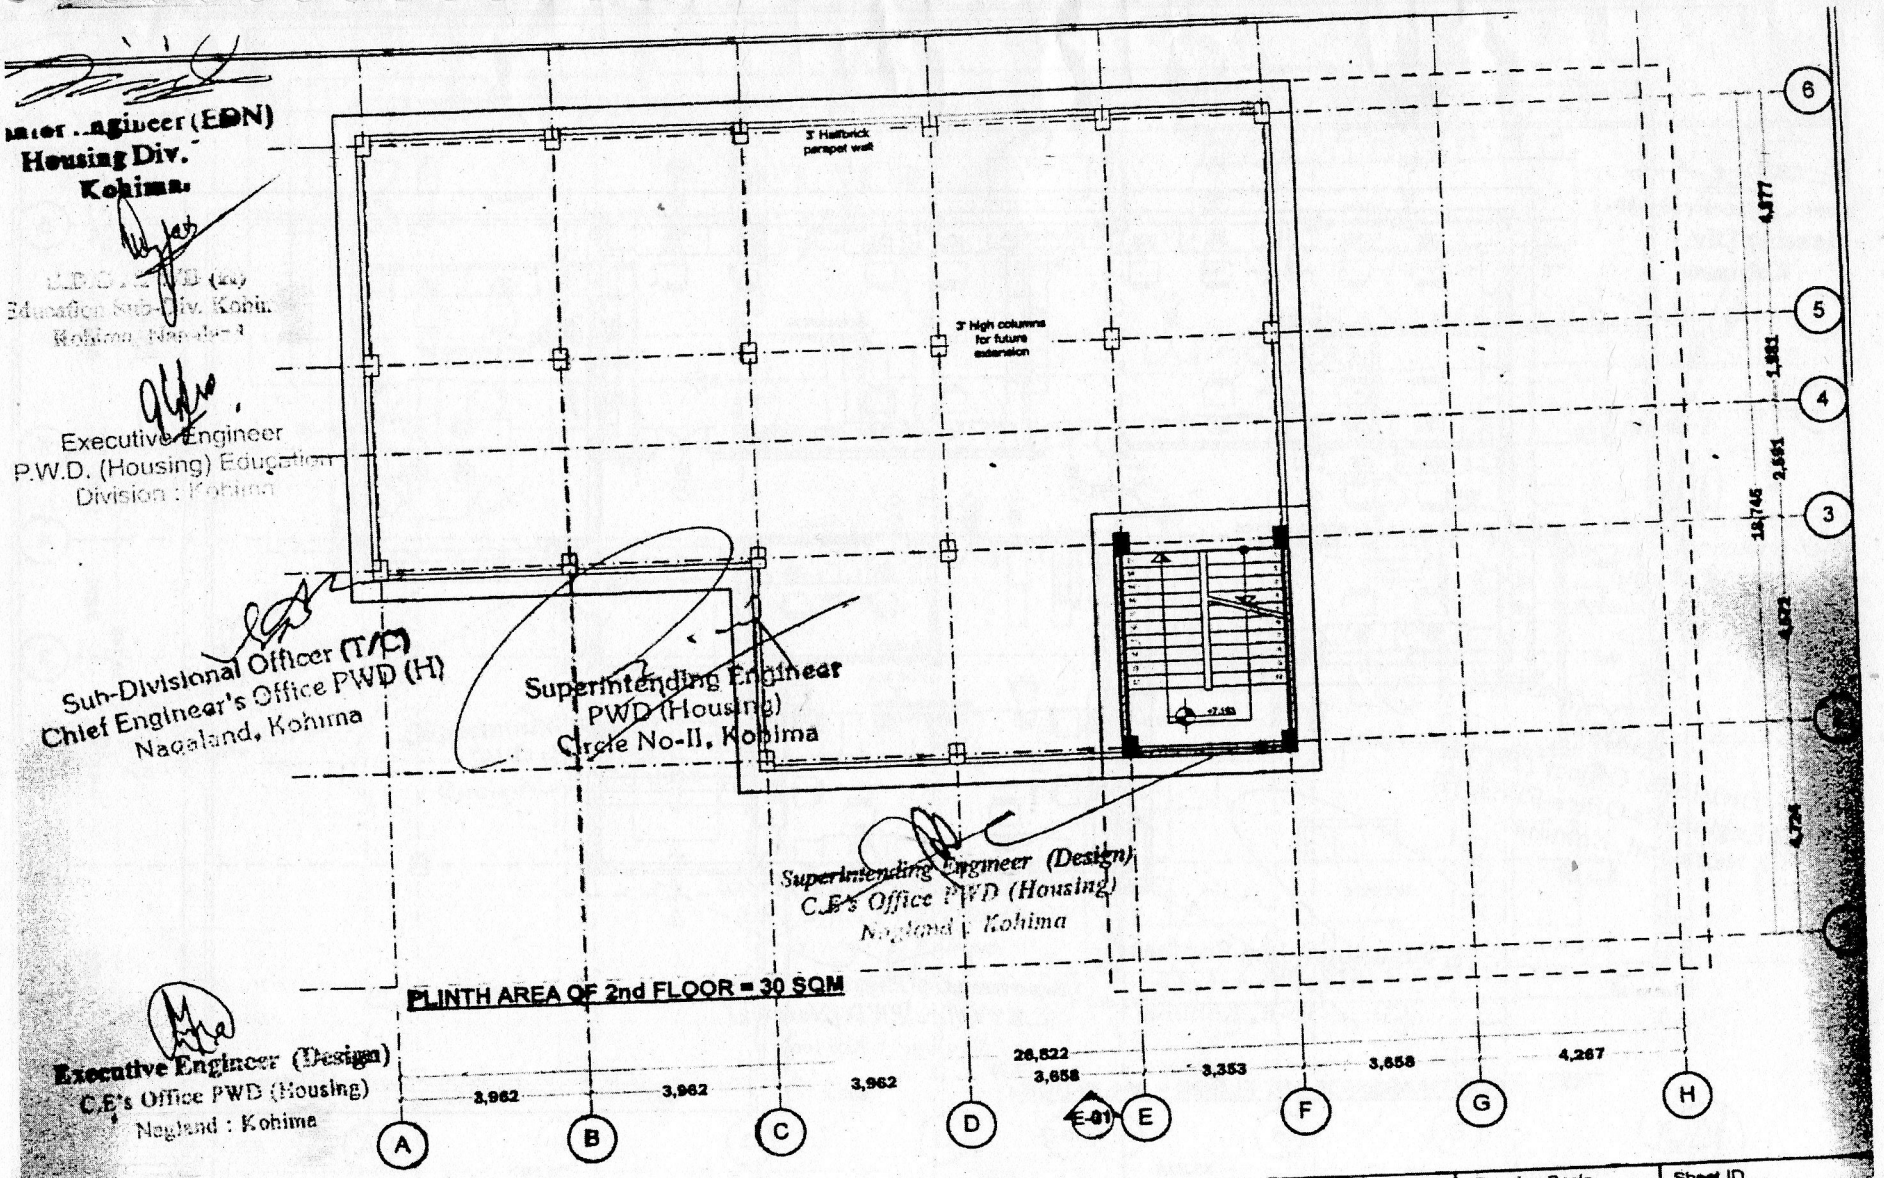

Executive Engineer (E&N)
Housing Div.
Kohima.

Executive Engineer
P.W.D. (Housing) Education
Division : Kohima

Sub-Divisional Officer (T/C)
Chief Engineer's Office PWD (H)
Nagaland, Kohima

Superintending Engineer
PWD (Housing)
Circle No-II, Kohima

Superintending Engineer (Design)
C.E's Office PWD (Housing)
Nagland : Kohima

Executive Engineer (Design)
C.E's Office PWD (Housing)
Nagland : Kohima

Executing Agency	Sheet Name	Drawing Scale	Sheet ID
Executive Engineer PWD (Housing)	Second Floor Plan	1:140	A.04

PRINCIPAL
State College of Teacher Education
Kohima, Nagaland.